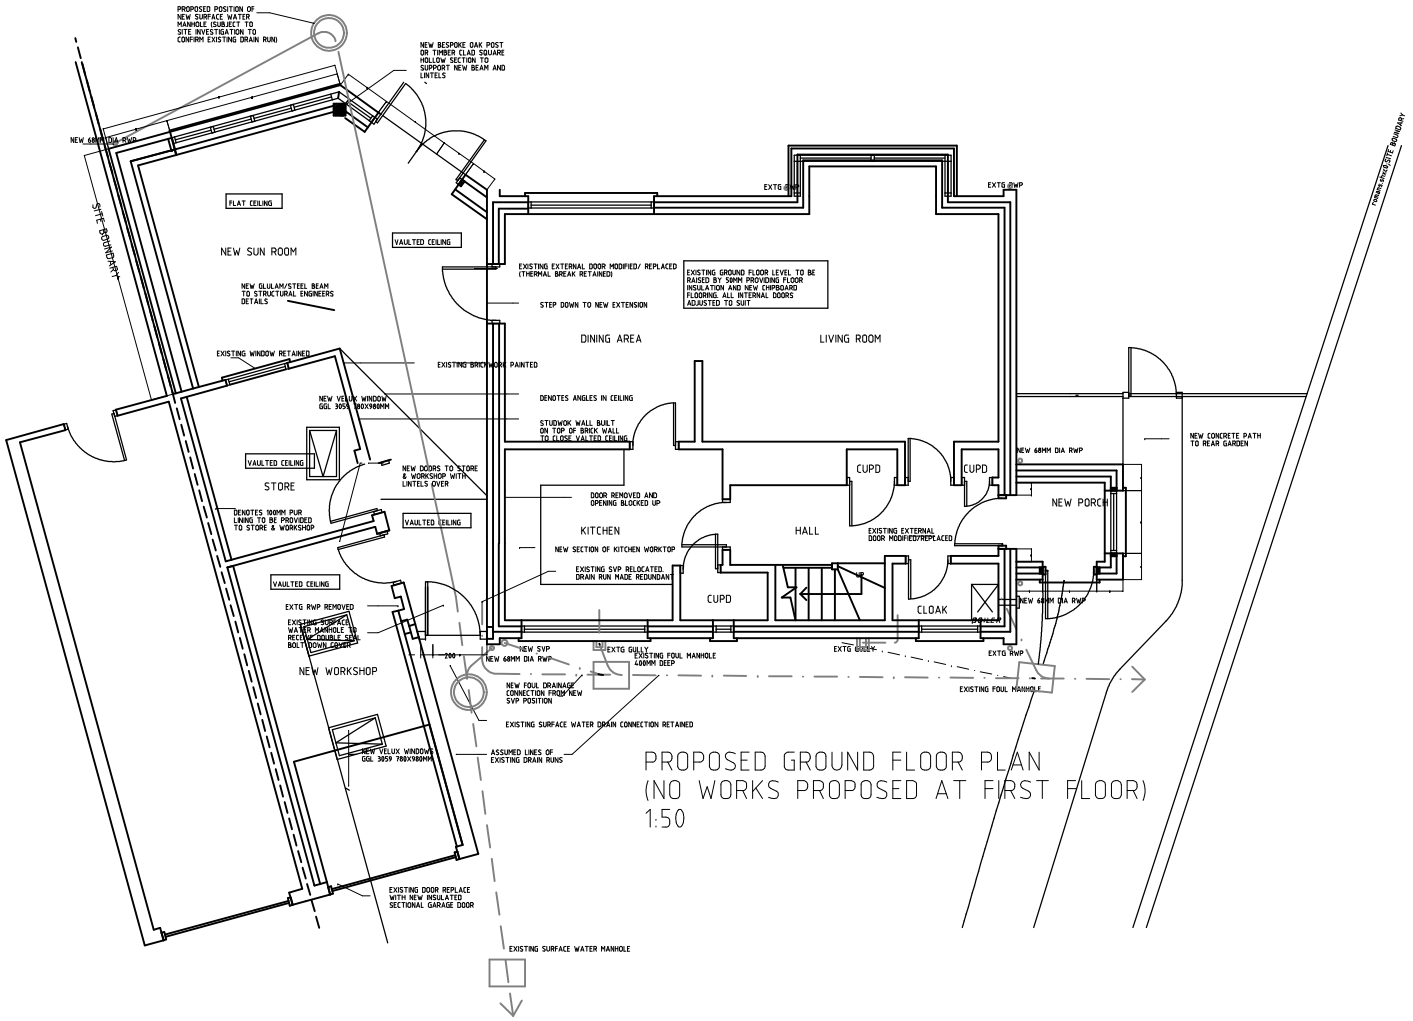


# PROPOSED GROUND FLOOR PLAN
# (NO WORKS PROPOSED AT FIRST FLOOR)
# 1:50