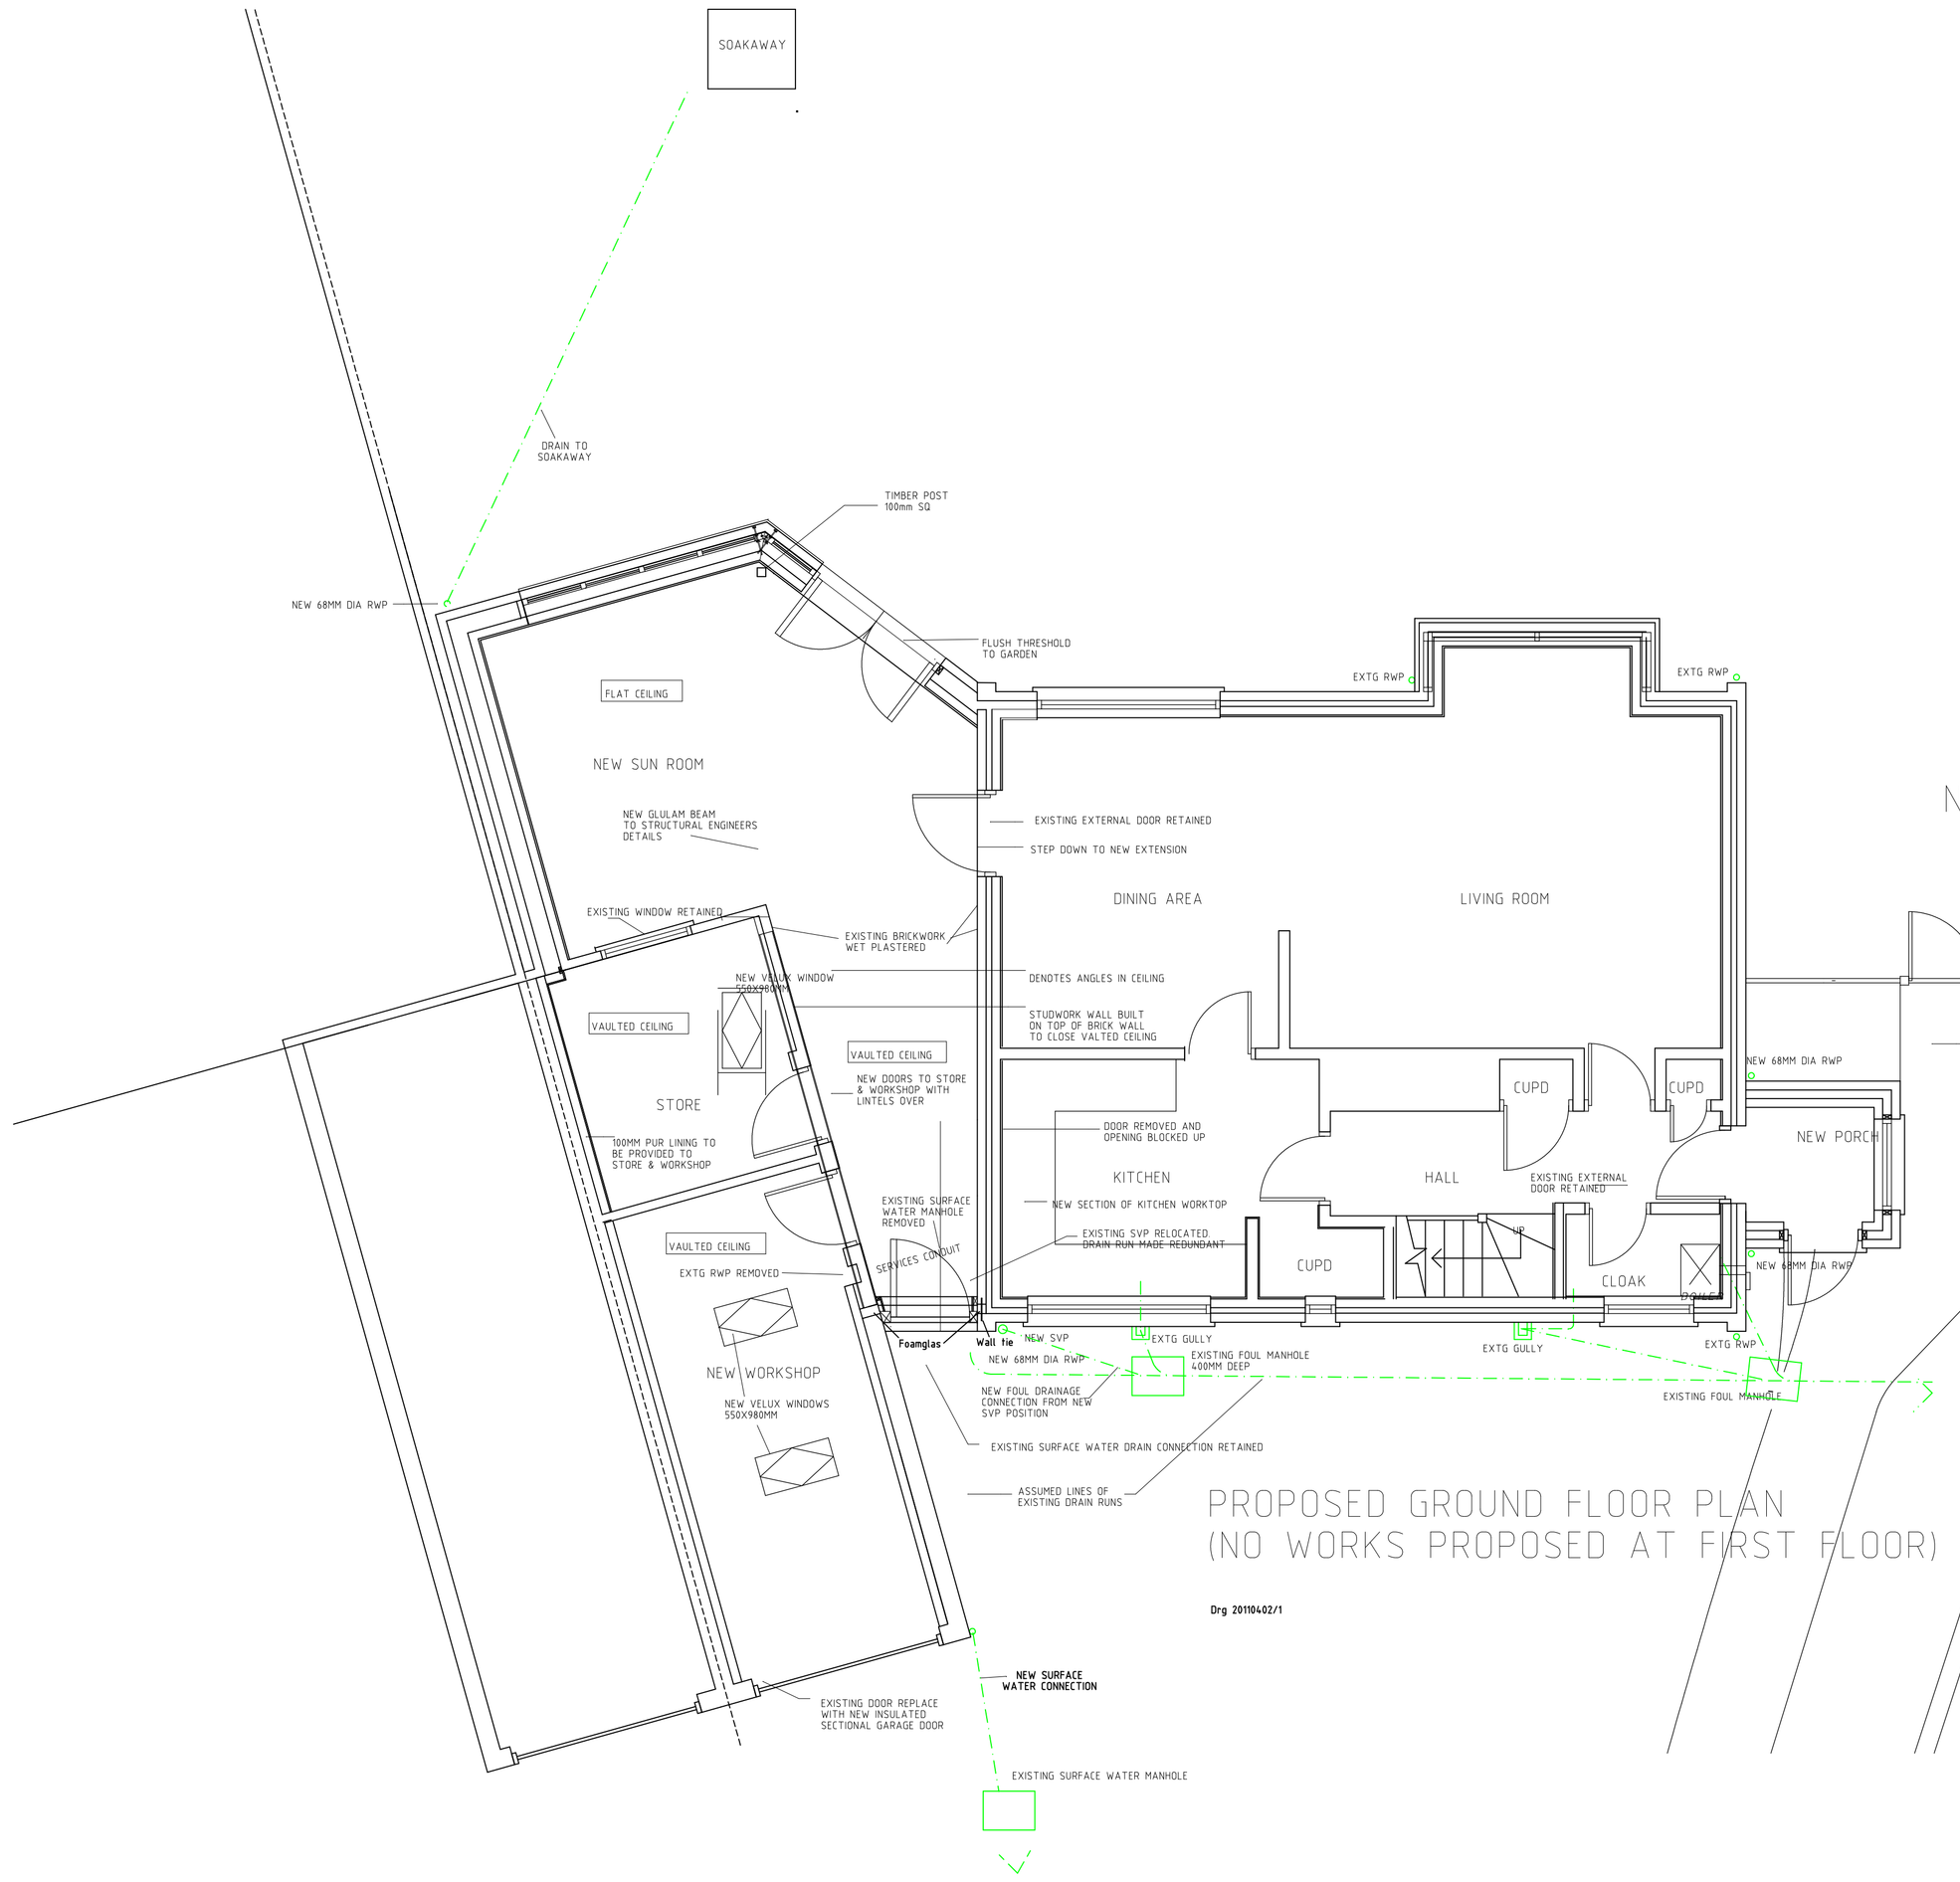

PROPOSED GROUND FLOOR PLAN
(NO WORKS PROPOSED AT FIRST FLOOR)

Drg 20110402/1