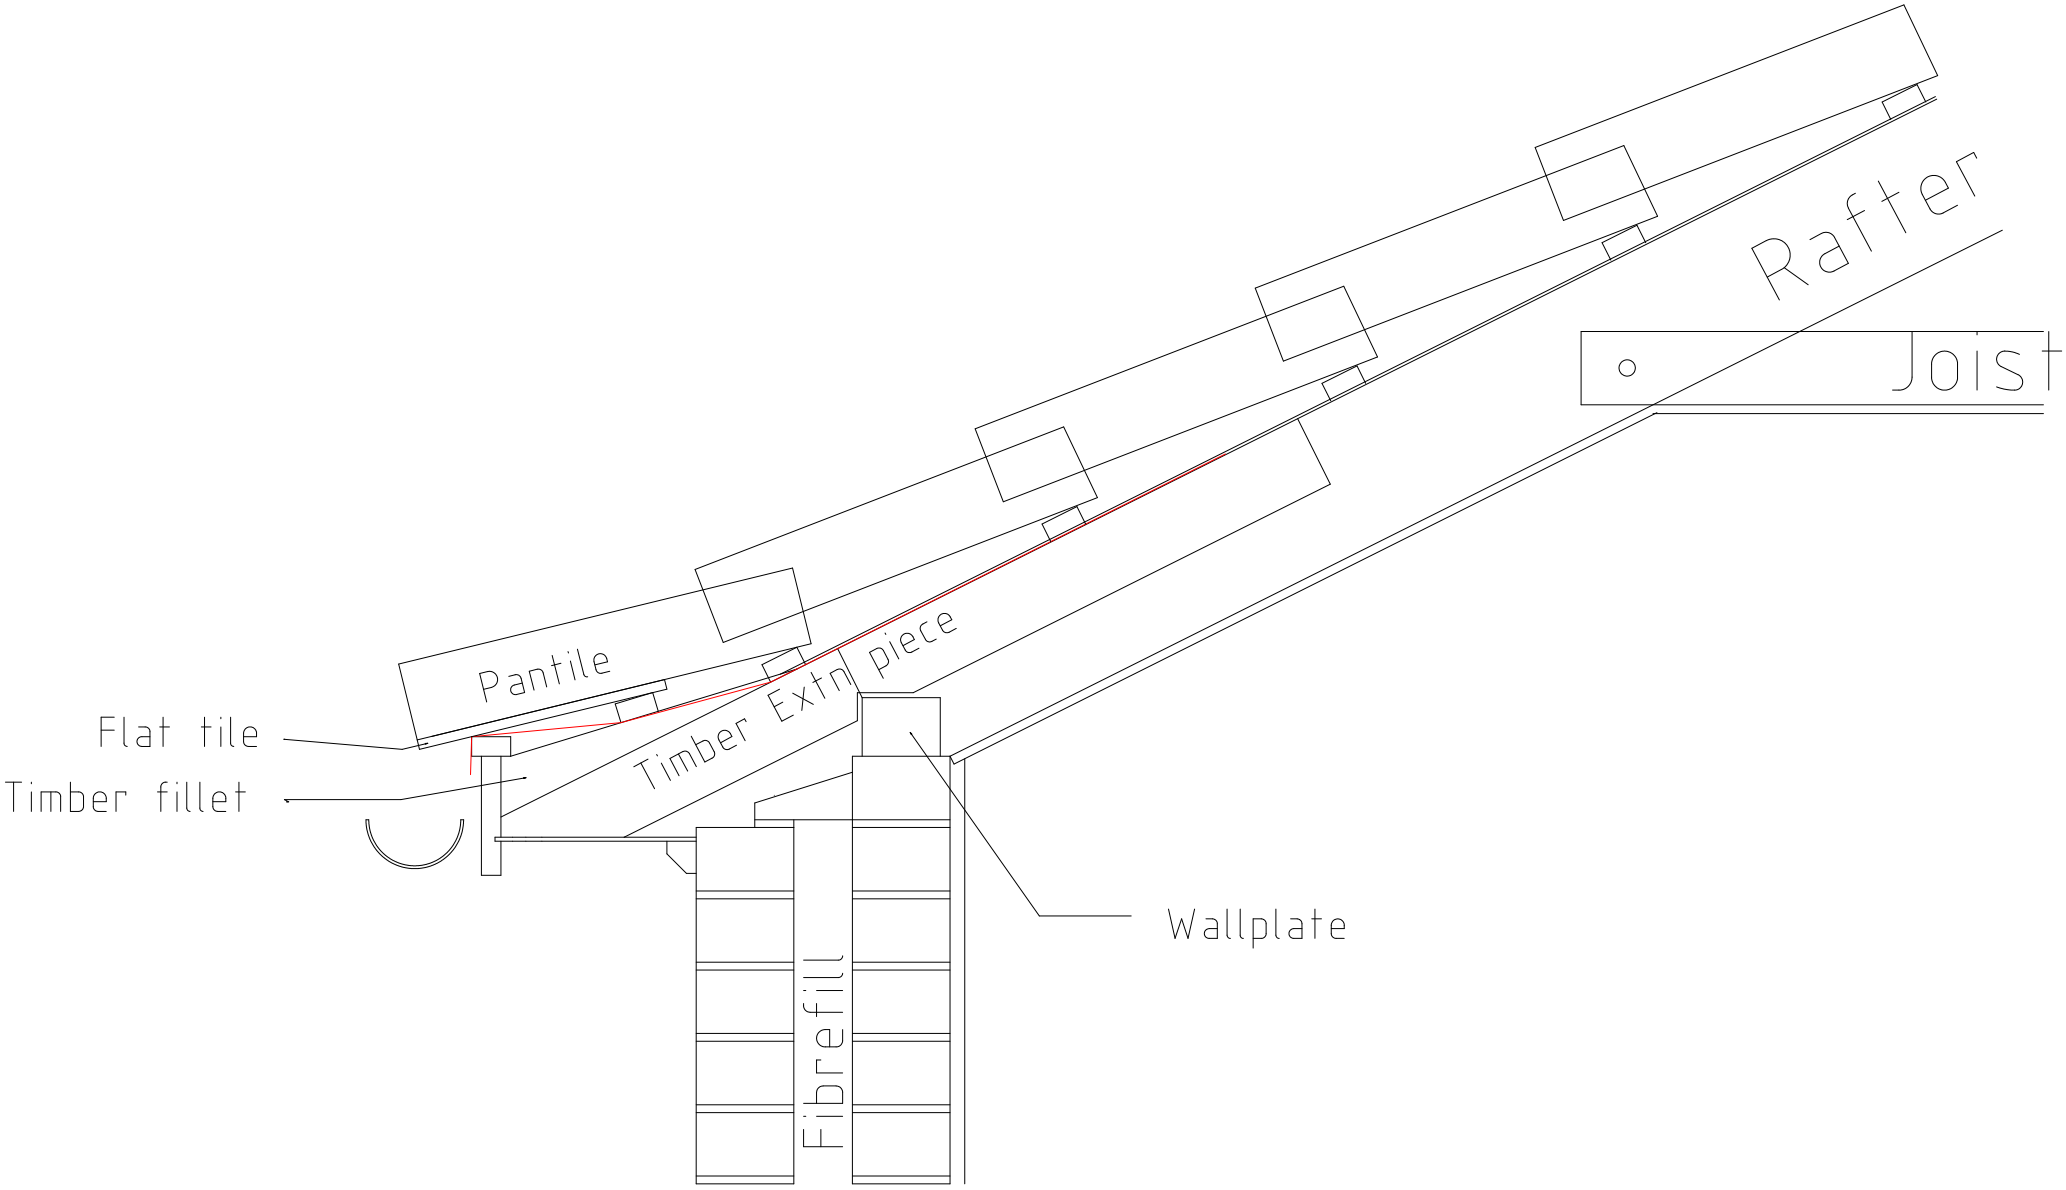
Rafter
Joist
Pantile
Timber Extn piece
Flat tile
Timber fillet
Fibrefill
Wallplate